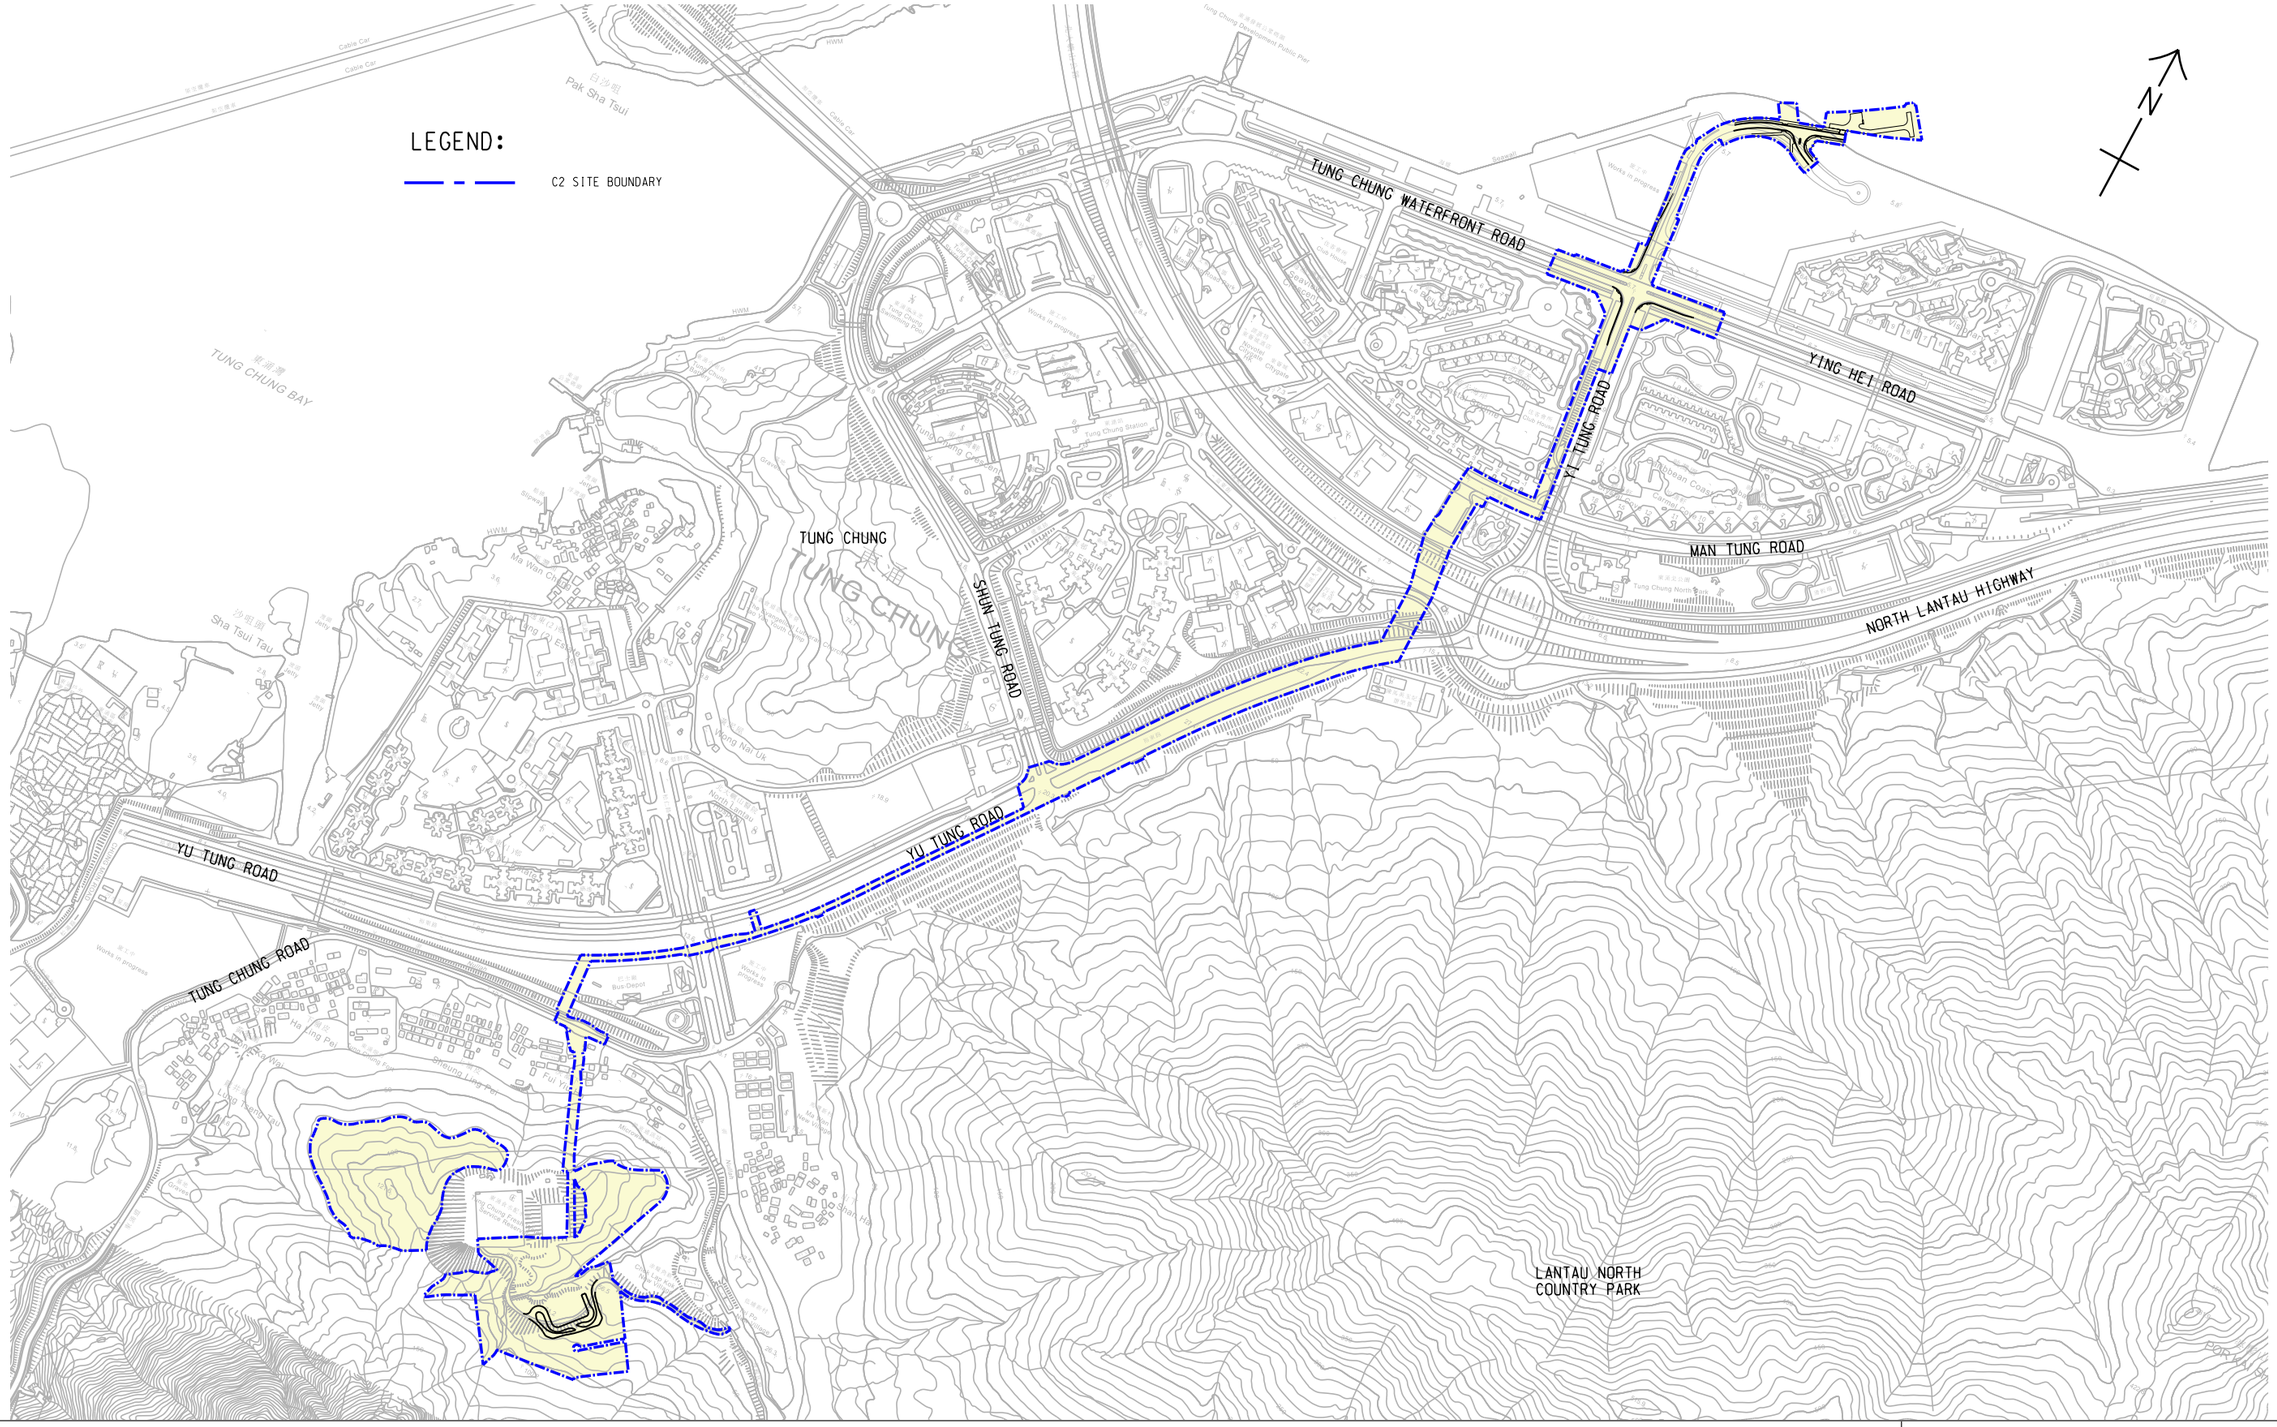

Figure 1.2

Location of Contract No. NL/2020/02 - Tung Chung New Town Extension – Salt Water Supply System (Contract 2)

FILE: 0445700i.cdr
DATE: 13/09/2021

ERM